DO NOT SCALE

ALL DIMENSIONS TO BE CHECKED ON SITE

DIDCOT LADYGROVE PARK

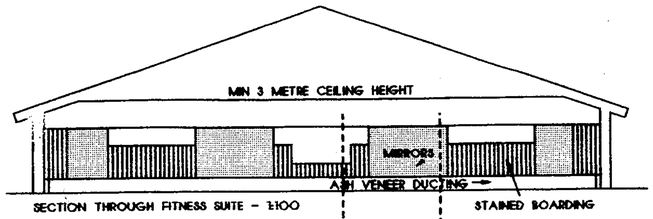

SECTION THROUGH FITNESS SUITE - 1:100

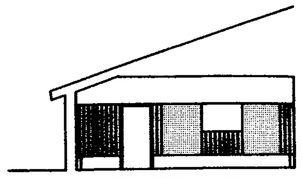

CROSS SECTION THRO FITNESS SUITE

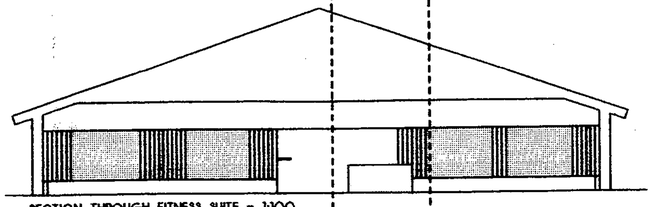

SECTION THROUGH FITNESS SUITE - 1:100

SECTIONS

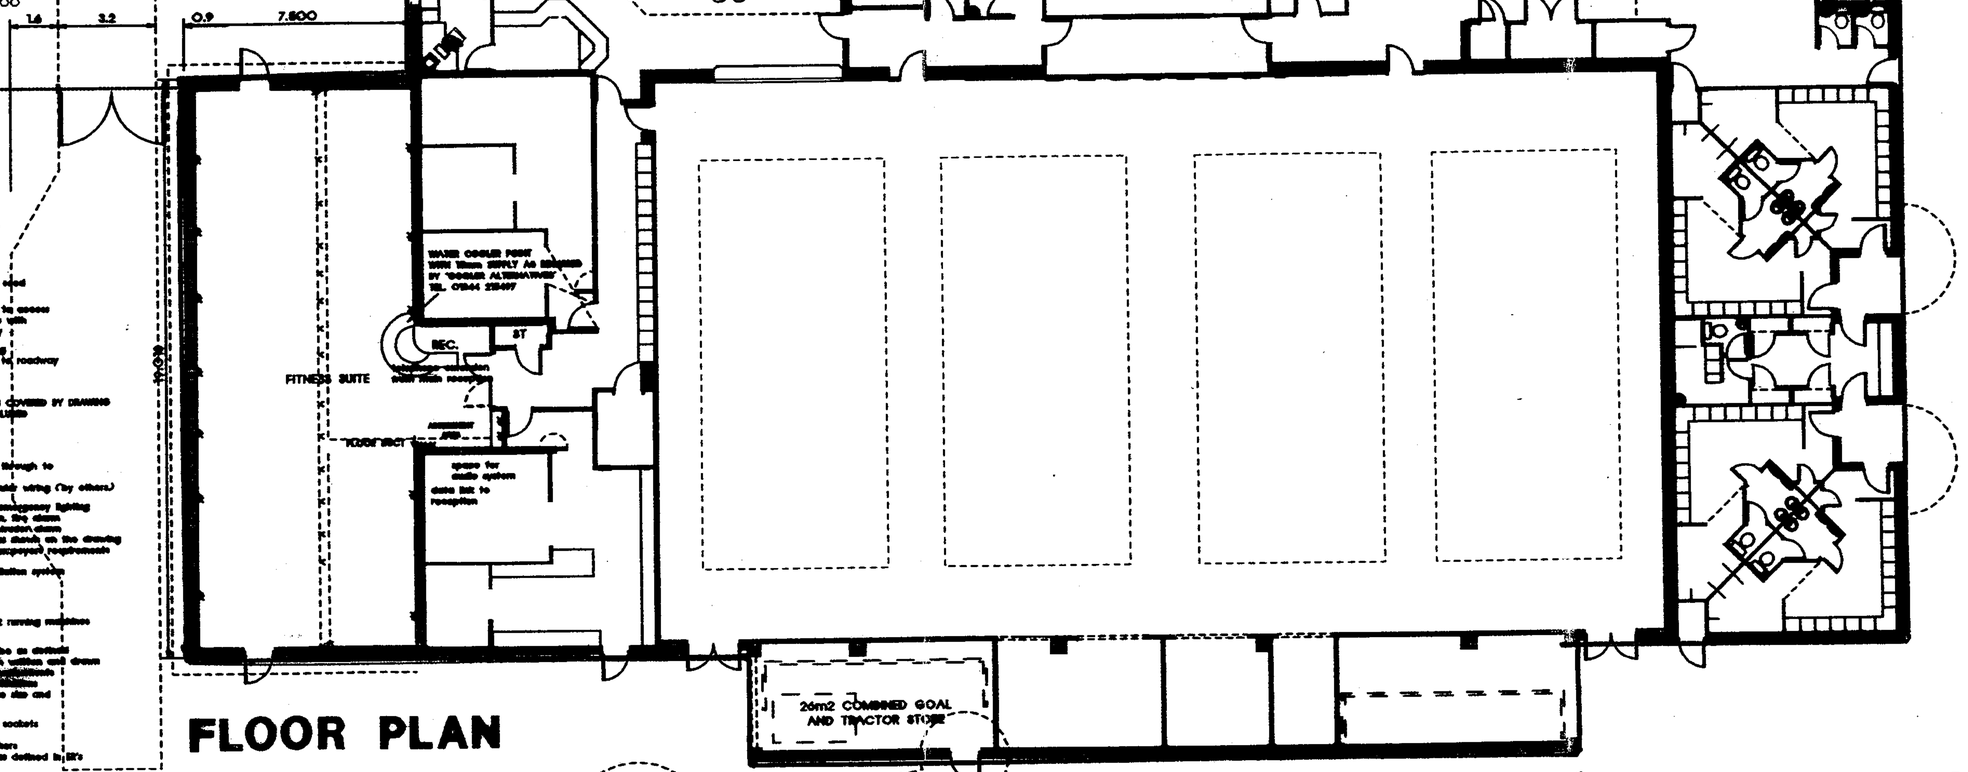

FLOOR PLAN

ELEVATIONS

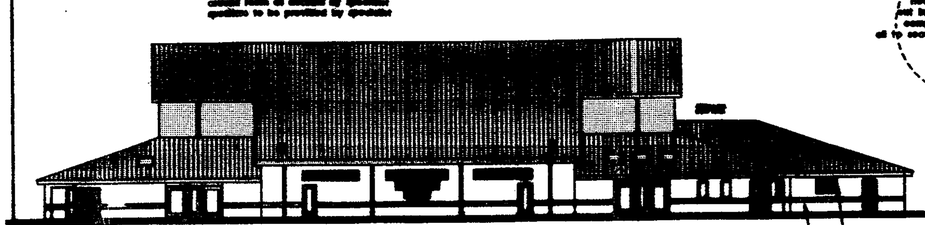

ELEVATION TO MAIN CAR PARK (NORTH)

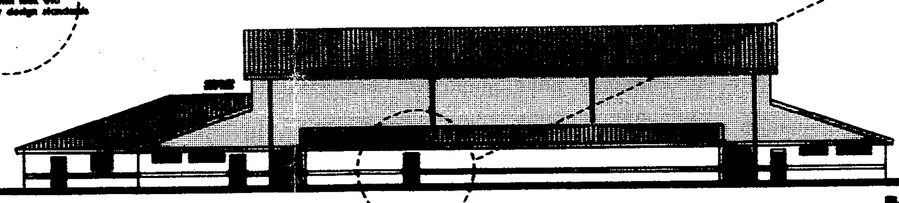

ELEVATION TO FOOTBALL PITCHES (SOUTH)

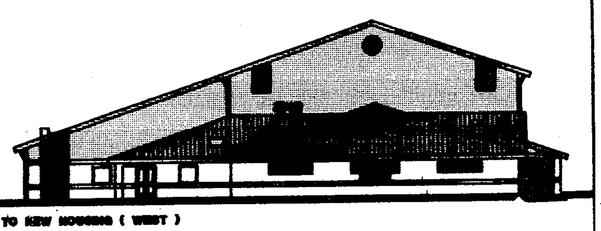

ELEVATION TO NEW HOUSING (WEST)

THE OXFORDSHIRE PRACTICE
ARCHITECTS AND SURVEYORS
7O HIGH STREET, WALLINGFORD, OXON, OX10 OBX - 01491 826001 Fax 826006

REVISIONS/NOTES

A part of Pinnacle PSG Ltd. Registered in England & Wales No. 4240859. Registered office 4th Floor Charter House 2 Farringdon Road London EC1M 3HN

PROJECT
DIDCOT LADYGROVE PARK
NEW SPORTS CENTRE

DRAWING TITLE
PROPOSED EXTENSION TO FORM FITNESS SUITE

ANY DISCREPANCY BETWEEN THIS DRAWING, OTHER DRAWINGS FORMING PART OF THIS CONTRACT, OR THE SPECIFICATION / BILLS OF QUANTITIES MUST BE CLARIFIED BEFORE COMMENCEMENT OF ANY WORK OR ORDERING OF ANY MATERIALS

DRAWN	CHECKED	SCALE	DATE
NJC		1:100/200	MAR 02

FILE	NO.	REV.
S9/55	30	C

THE COPYRIGHT OF THE DRAWING AND DESIGN IS THE PROPERTY OF THE COMPANY - REPRODUCTION IS PROHIBITED